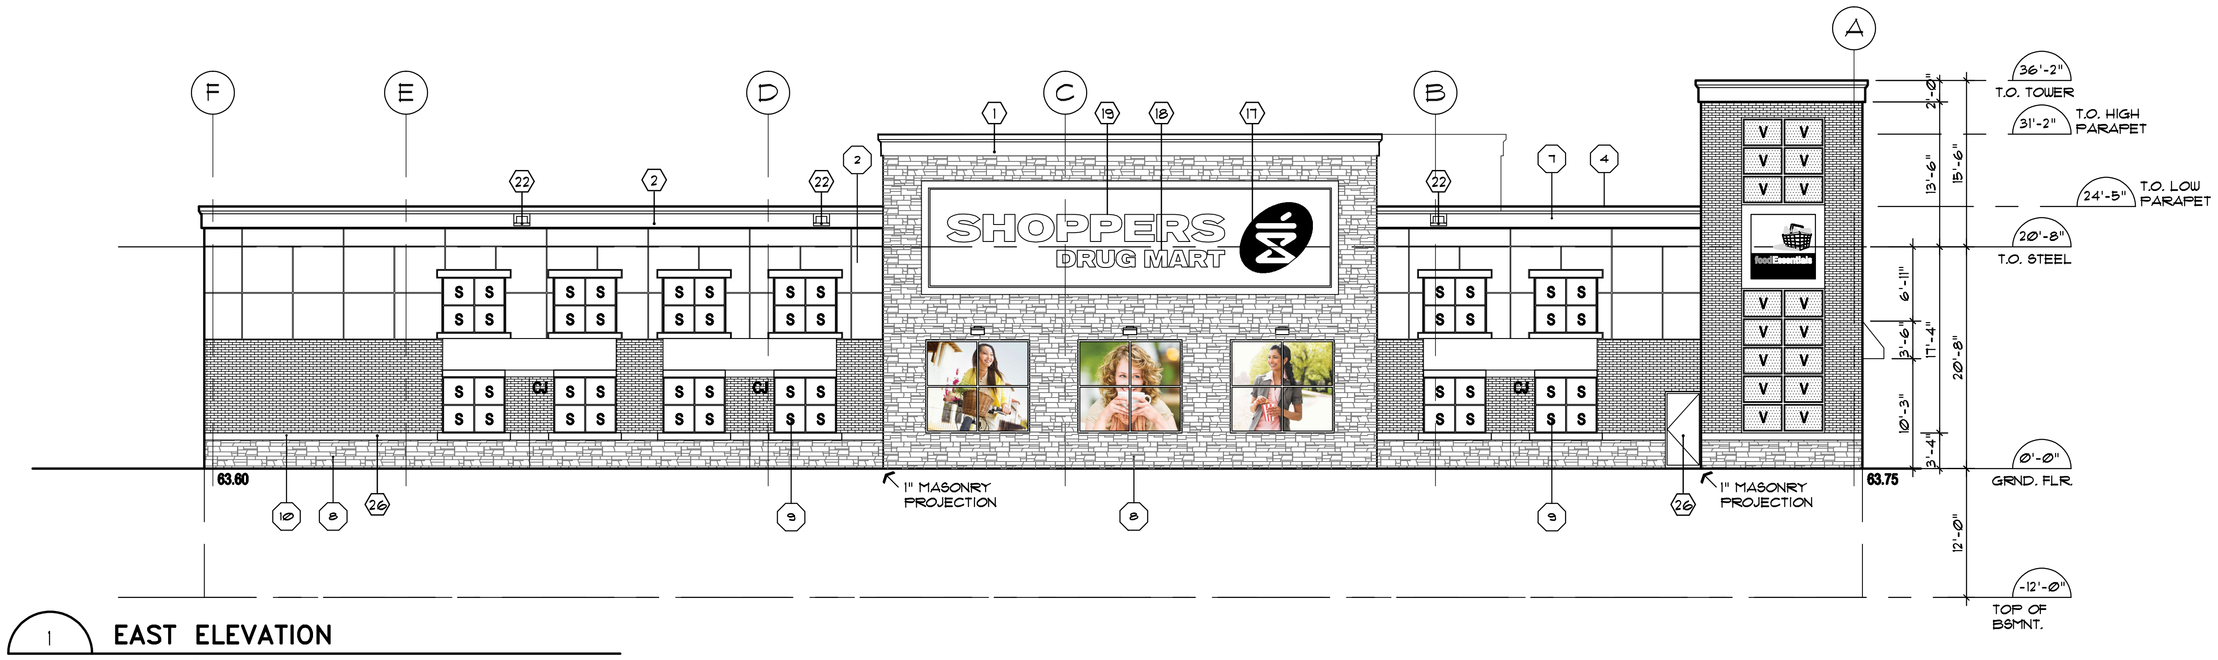

1 / A-301 **EAST ELEVATION**

SCALE 1/8" = 1'-0"

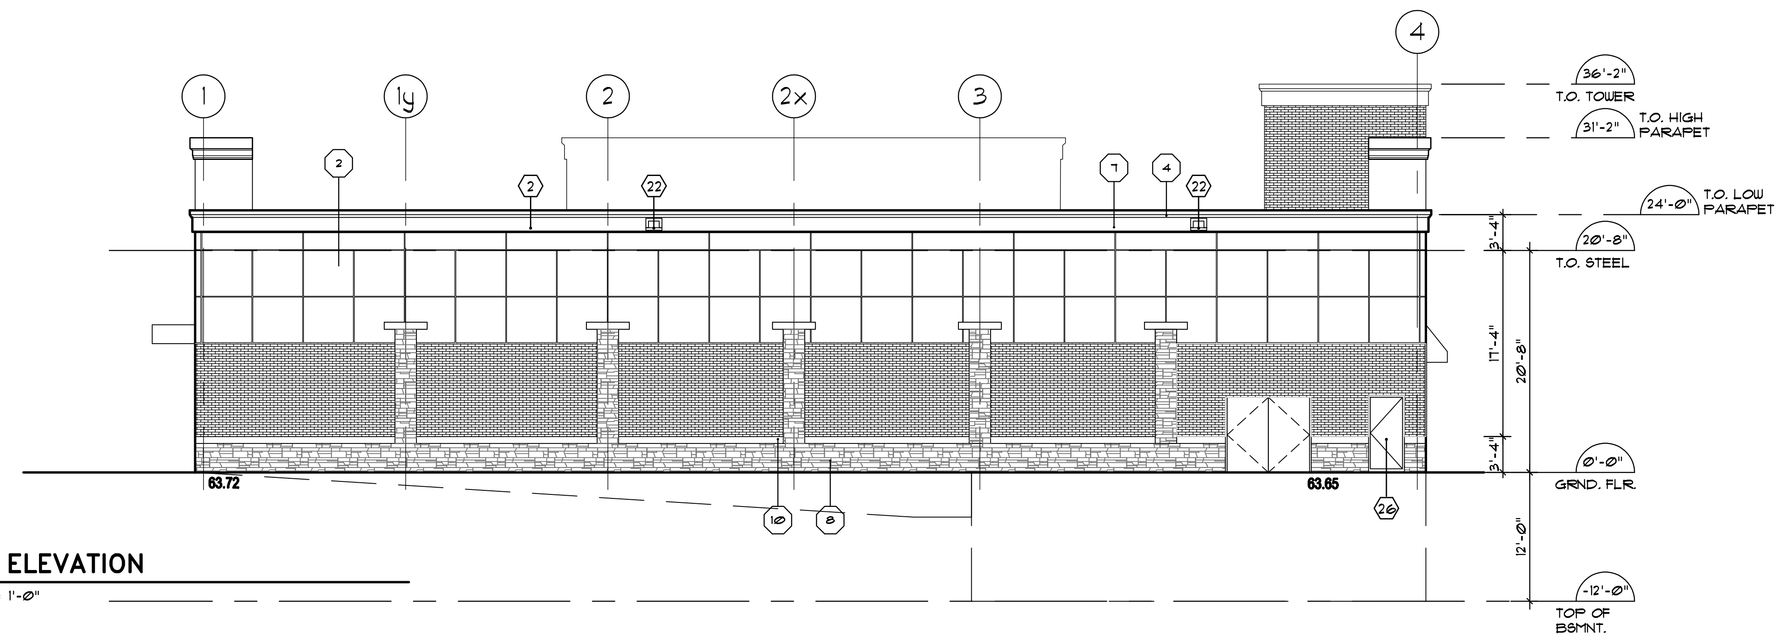

2 / A-301 **SOUTH ELEVATION**

SCALE 1/8" = 1'-0"

NO.	DATE	REVISIONS	BY
3	MAY.19.09	ISSUED FOR SPA	ET
2	MAR.6.09	ISSUED FOR 50% REVIEW	ET
1	FEB.3.09	ISSUED FOR SPA	ET

DRAWING ISSUE

DATE	PARTICULARS	BY
	Issued for Design Approval	
--	Issued for Site Plan Approval	--
	Issued for Pricing and Budgeting	
	Issued for Building Permit	
	Issued for Tendering	
	Issued for Construction	
	Issued for Record Set of Dwgs.	

This drawing, as an instrument of service, is provided by and is the property of Venchiarutti Gagliardi Architect Inc.
The contractor must verify and accept responsibility for all dimensions and conditions on site and must notify Venchiarutti Gagliardi Architect Inc. of any variations from the supplied information.
Venchiarutti Gagliardi Architect Inc. is not responsible for the accuracy of information contained in documents prepared by engineers of information shown on the drawing. Refer to the appropriate engineering drawings before proceeding with the work.
Construction must conform to all applicable codes and requirements of authorities having jurisdiction.

This drawing is not to be scaled.

All architectural symbols indicated are graphic representations only.

This drawing is not to be used for construction purposes until the architectural seal is signed by the Architect of Record

ONTARIO ASSOCIATION OF ARCHITECTS
RONALD D. GAGLIARDI
LICENCE 4327

VGA Venchiarutti Gagliardi Architect Inc.
2651 John Street, Unit 18, Markham, ON L3R 2W5
T 905-477-1065 F 905-477-1067
www.vgarch.net

PROJECT

PROPOSED SHOPPERS DRUG MART DEVELOPMENT FOR PELICAN PROPERTIES

325 LAKESHORE ROAD
MISSISSAUGA, ONTARIO

DRAWING NAME

ELEVATIONS

SCALE	DATE OF DWG.	PROJECT NO.
1/8"=1'-0"	MAY 19/2009	07106
DRAWN BY DWL	SHEET NO. A-301	
CHKD BY RDG	CITY FILE NO. SPO 8/2/2011	

W:\07106 - Lakeshore X Maple Ave.
Reports-Drawings-Architectural\2009-05-19.dwg